


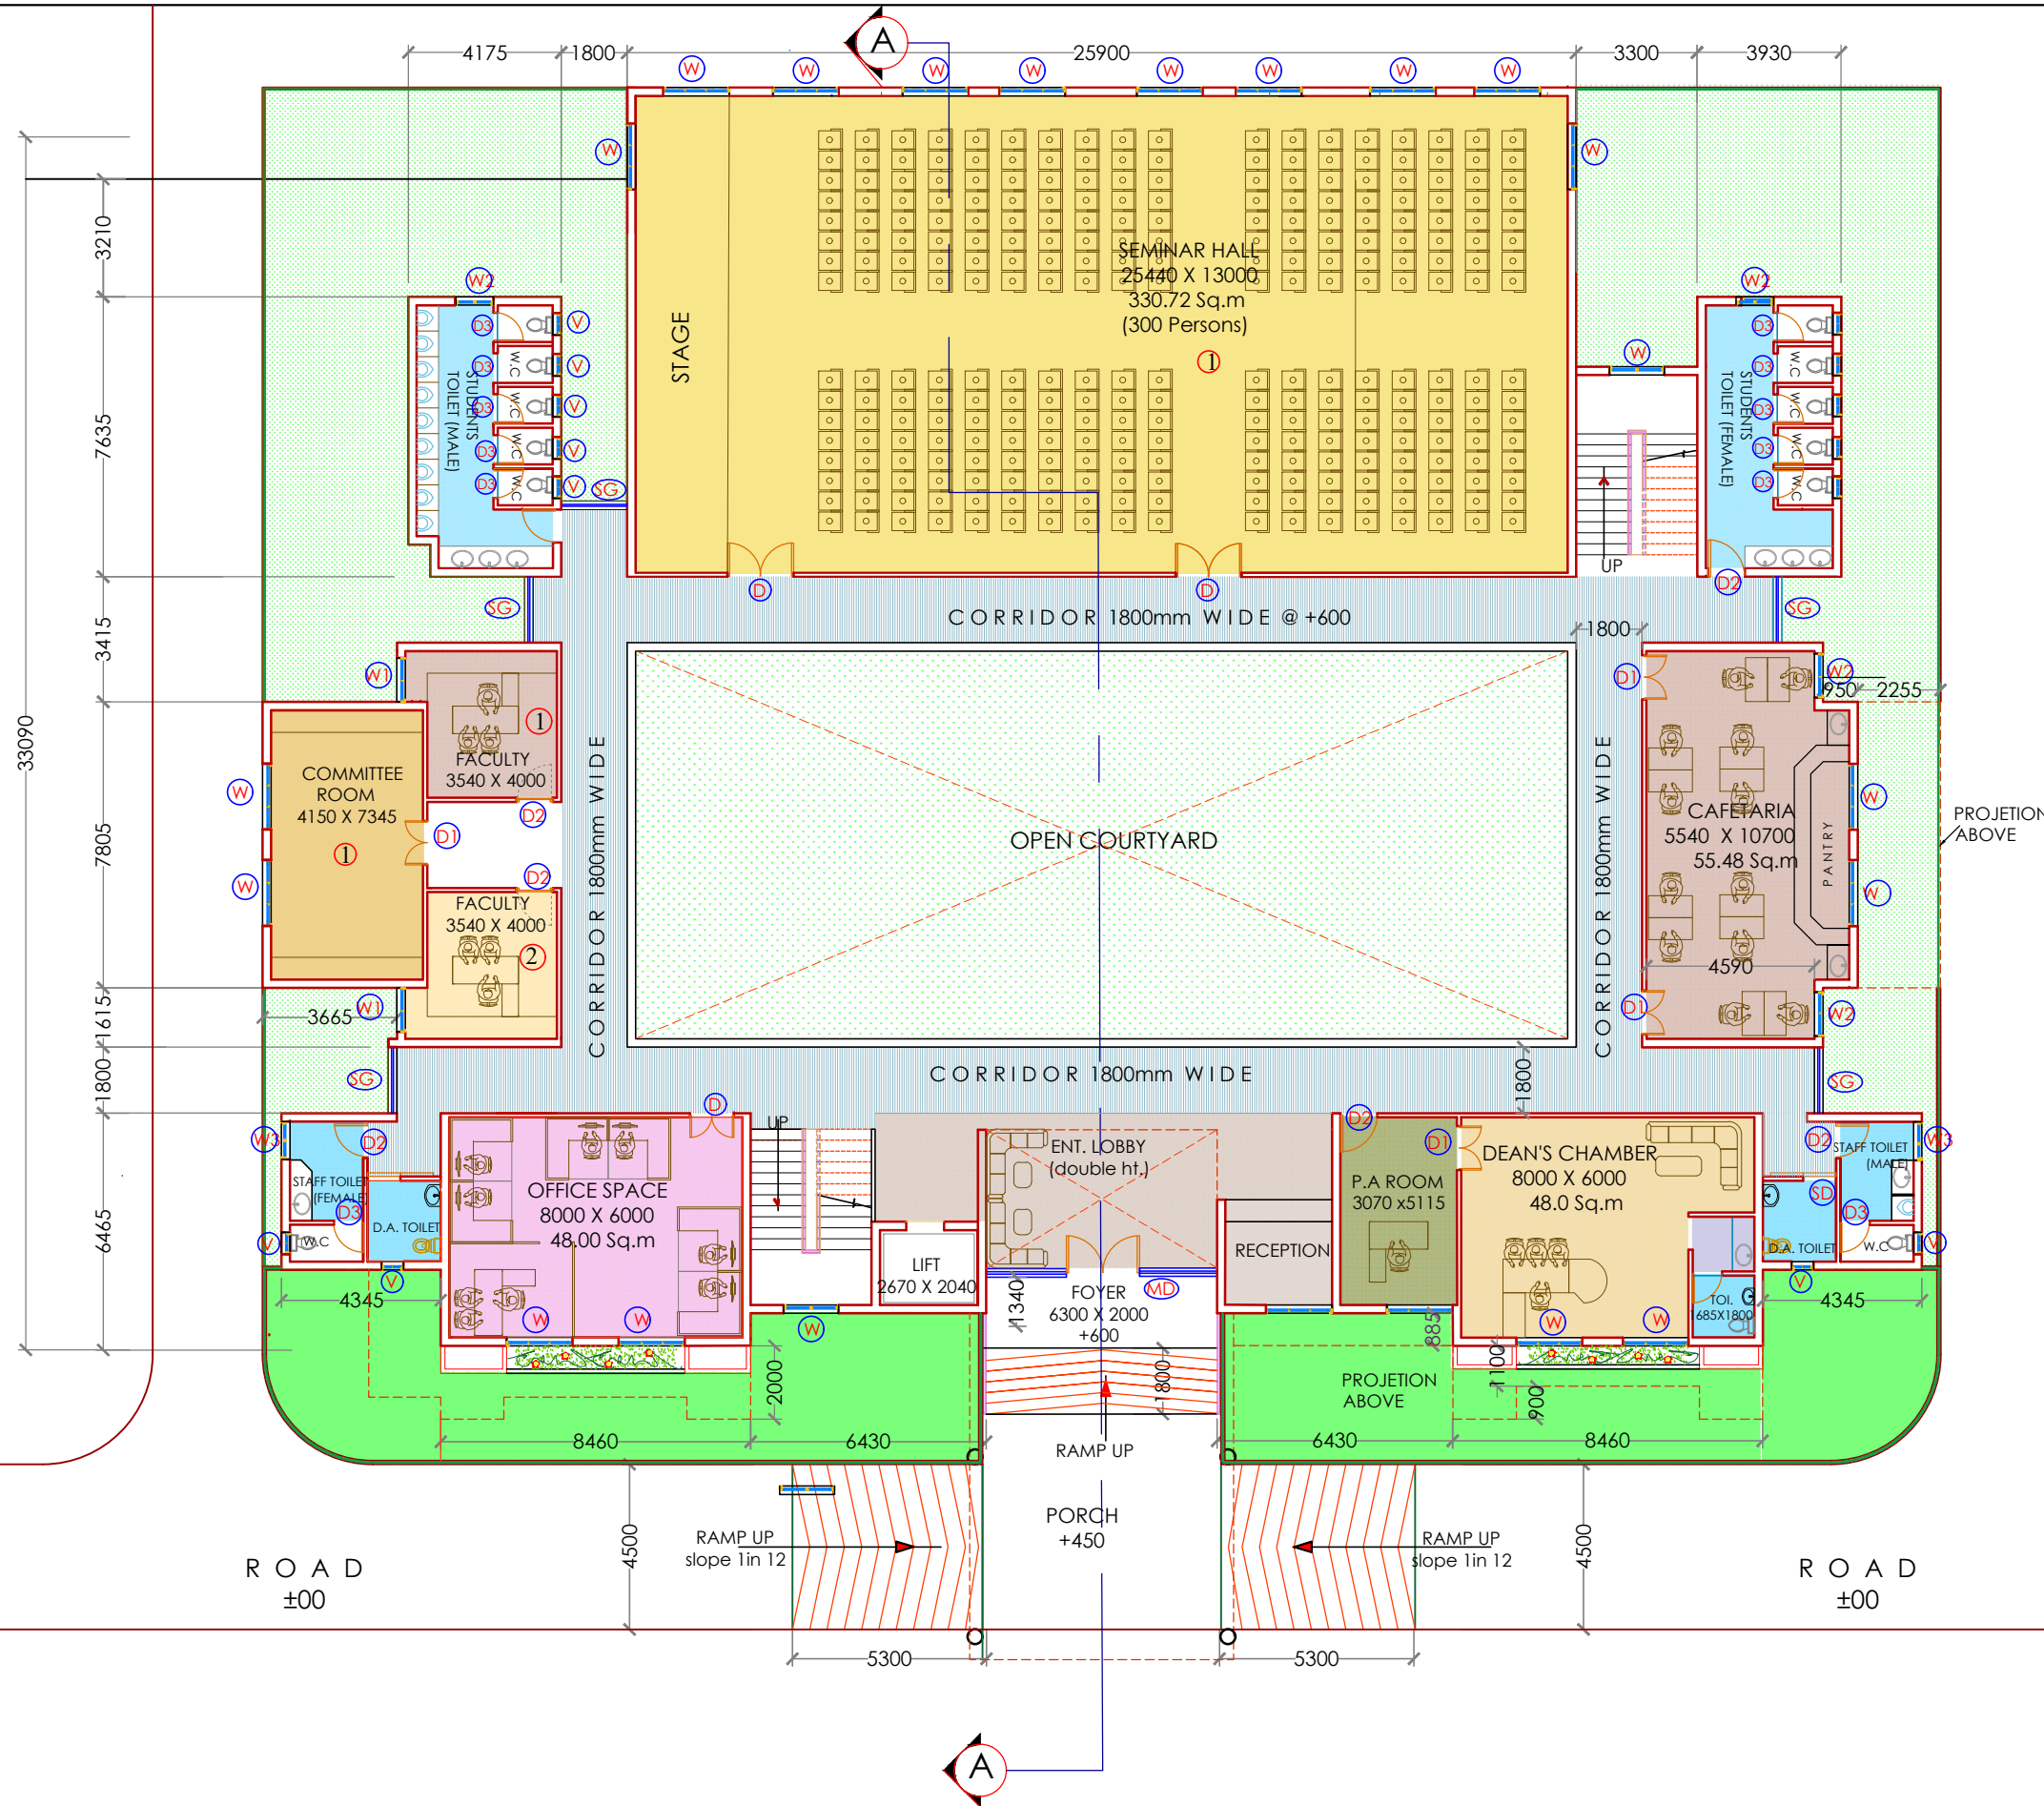

SCHEDULE OF REQUIREMENTS

S.NO	DESCRIPTION	NO. OF ROOMS		AREA IN SQ.M	
		REQUIRED	PROVIDED	REQUIRED	PROVIDED
1.	ENTRANCE LOBBY (Waiting lounge & Reception)	1	1	92.0	91.30
2.	DEAN CHAMBER	1	1	48.0	48.00
3.	OFFICE AREA	1	1	48.0	48.00
4.	LECTURE HALLS	8	7	576.0	500.46
5.	FACULTY	6	6	90.0	90.0
6.	COMMITTEE ROOMS	3	3	90.0	91.44
7.	LIBRARY	2	1	192.0	95.96
8.	COMPUTER LABS	2	1	288.0	144.0
9.	SEMINAR HALLS	2	2	672.0	661.44
10.	EXCESS AREA FOR STAIRCASE, LIFT, CORRIDORS, COMMON TOILETS ETC.	-	-	944.00	1269.92
TOTAL				3040.00	3040.52

NOTE:
THIS DRAWING IS PREPARED BASED ON THE MINUTES OF MEETING OF SUB -COMMITTEE OF IOE INFRASTRUCTURE COMMITTEE HELD ON 25.10.2021 IN THE OFFICE OF DEAN, SCHOOL OF LIFE SCIENCES.

PLINTH AREA STATEMENT (in Sq.m)

GROUND FLOOR - 1001.28
1ST FLOOR - 976.46
2ND FLOOR - 1062.78
Total - 3040.52 sqm.

NOTES :
*सभी माप केवल मल्लिमिटर (लेआउट प्लान- मीटर माप में) में दिए गए हैं।
*केवल लिखित डायमेंशन्स को पालन करें।
*इस ड्राइंग में यदि कोई विसंगति हो तो उसे, कुरियनवयन से पहले वरिष्ठ वास्तुक (हैदराबाद) के नोटिस में लाया जाए।
***ALL DIMENSIONS ARE IN MILLIMETRE**
***ONLY WRITTEN DIMENSIONS SHALL BE FOLLOWED.**
***ALL DIMENSIONS SHALL BE CHECKED AT SITE**
***IF ANY DISCREPANCY IN THE DRAWING, SHALL BE BROUGHT TO THE NOTICE OF THIS SR.ARCHITECT BEFORE THE EXECUTION OF WORK.**

वरिष्ठ वास्तुक, के.लो.न.वि., हैदराबाद
SENIOR ARCHITECT (HYD-I), C.P.W.D., HYDERABAD.
संस्थान सं -
DRG No:14428 /SA(HYD-I)/715-HRDC/PD/01
REV NO :

SCALE : 1: 200
DATE : OCT' 2021
FILE NO : 715 - HRDC
आरेखक:
DEALT : Lakshmi Devi
PROPOSED
HUMAN RESOURCE DEVELOPMENT CENTRE AT UNIVERSITY OF HYDERABAD
GROUND FLOOR PLAN
PREL. DRG.

सहायक वास्तुक
ASST.ARCHITECT
स.क.भाषा
S.K.BASHA
ARCHITECT
श्री.वी. रामना राव
D.V.Ramana Rao
SENIOR ARCHITECT
टी. स. वल्लभनन्द
T.S.VIVEKANADA
ADG.HYD. REGION